

ALTERATION

RELAY HUT-1 (688/25-27)

ROAD SIGNAL

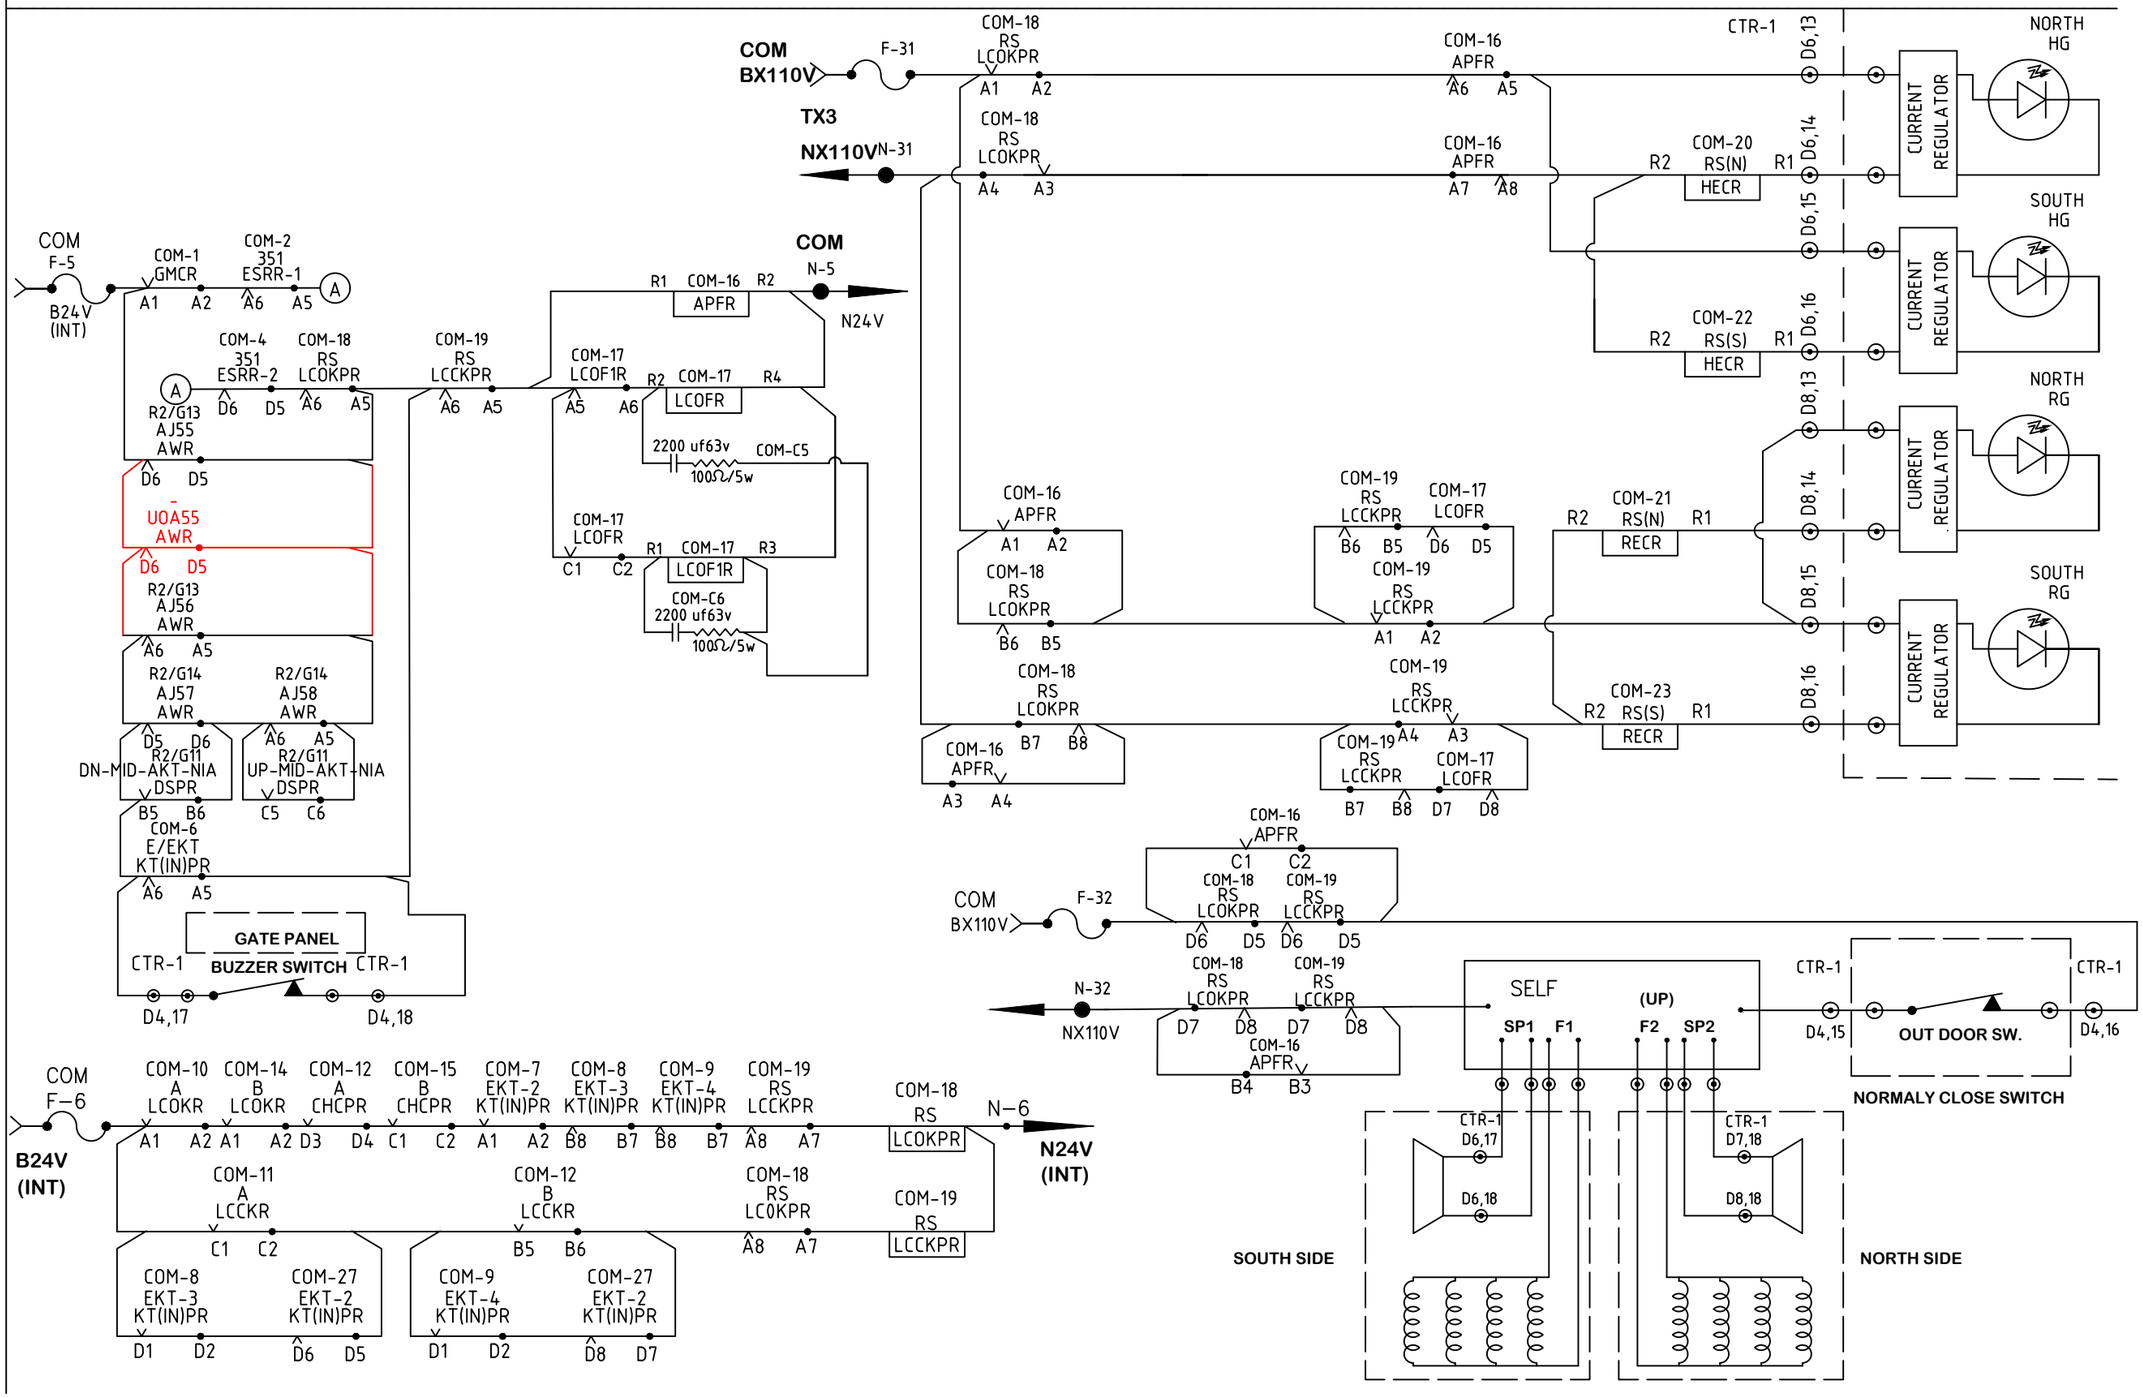

L.C. GATE NO. 351

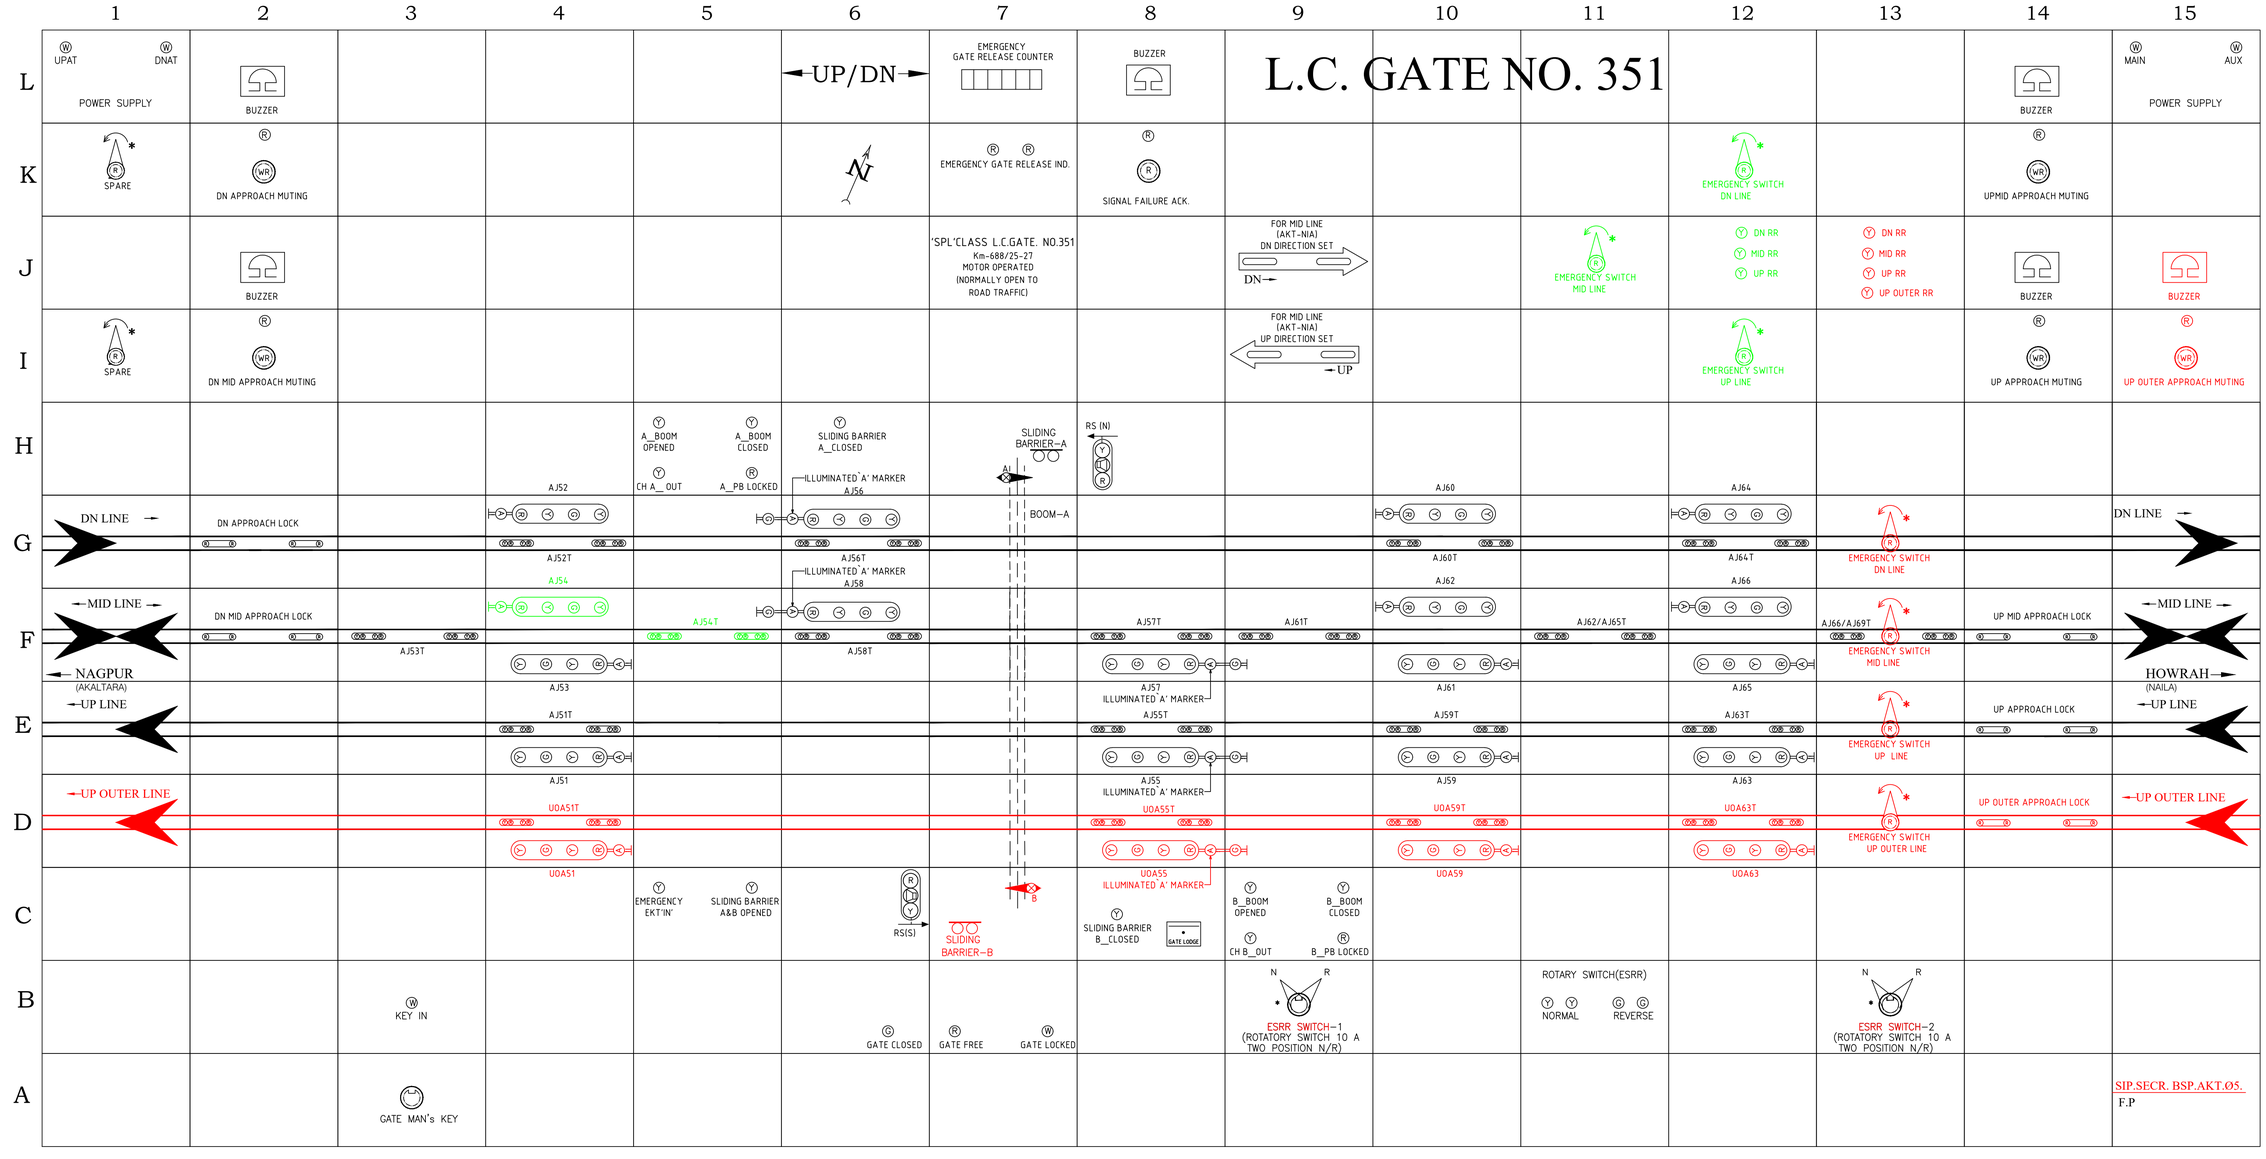

*ALL ROTORY SWITCHES MUST BE WITH HEAVEY DUTY DOUBLE CONTACT OF KAYCEE MAKE OR SIMILOR